Name of Work: Development of roads and drains at Kasagattapura, Vaderahalli, Shivakote, Kachohalli, grama Panchayathi Limits and Surrounding areas of Yelahanka Assembly Constituency Under Amrutha Nagrothana Grants (Package No-05)

Asst. Executive Engineer
Project Division
Yelahanka Zone
BBMP, Bangalore - 92

Scanned by TapScanner

Name of Work: Development of roads and drains at Kasagattapura, Vaderahalli, Shivakote, Kachohalli, grama Panchayathi Limits and Surrounding areas of Yelahanka Assembly Constituency Under Amrutha Nagrothana Grants (Package No-05)

AE

Asst. Executive Engineer
Project Division
Yelahanka Zone
BBMP, Bangalore - 92

Scanned by TapScanner

Name of Work: Development of roads and drains at Kasagattapura, Vaderahalli, Shivakote, Kachohalli, grama Panchayathi Limits and Surrounding areas of Yelahanka Assembly Constituency Under Amrutha Nagrothana Grants (Package No-05)

AE

Asst. Executive Engineer
Project Division
Yelahanka Zone
BBMP, Bangalore - 92

Scanned by TapScanner

Name of Work: Development of roads and drains at Kasagattapura, Vaderahalli, Shivakote, Kachohalli, grama Panchayathi Limits and Surrounding areas of Yelahanka Assembly Constituency Under Amrutha Nagrothana Grants (Package No-05)

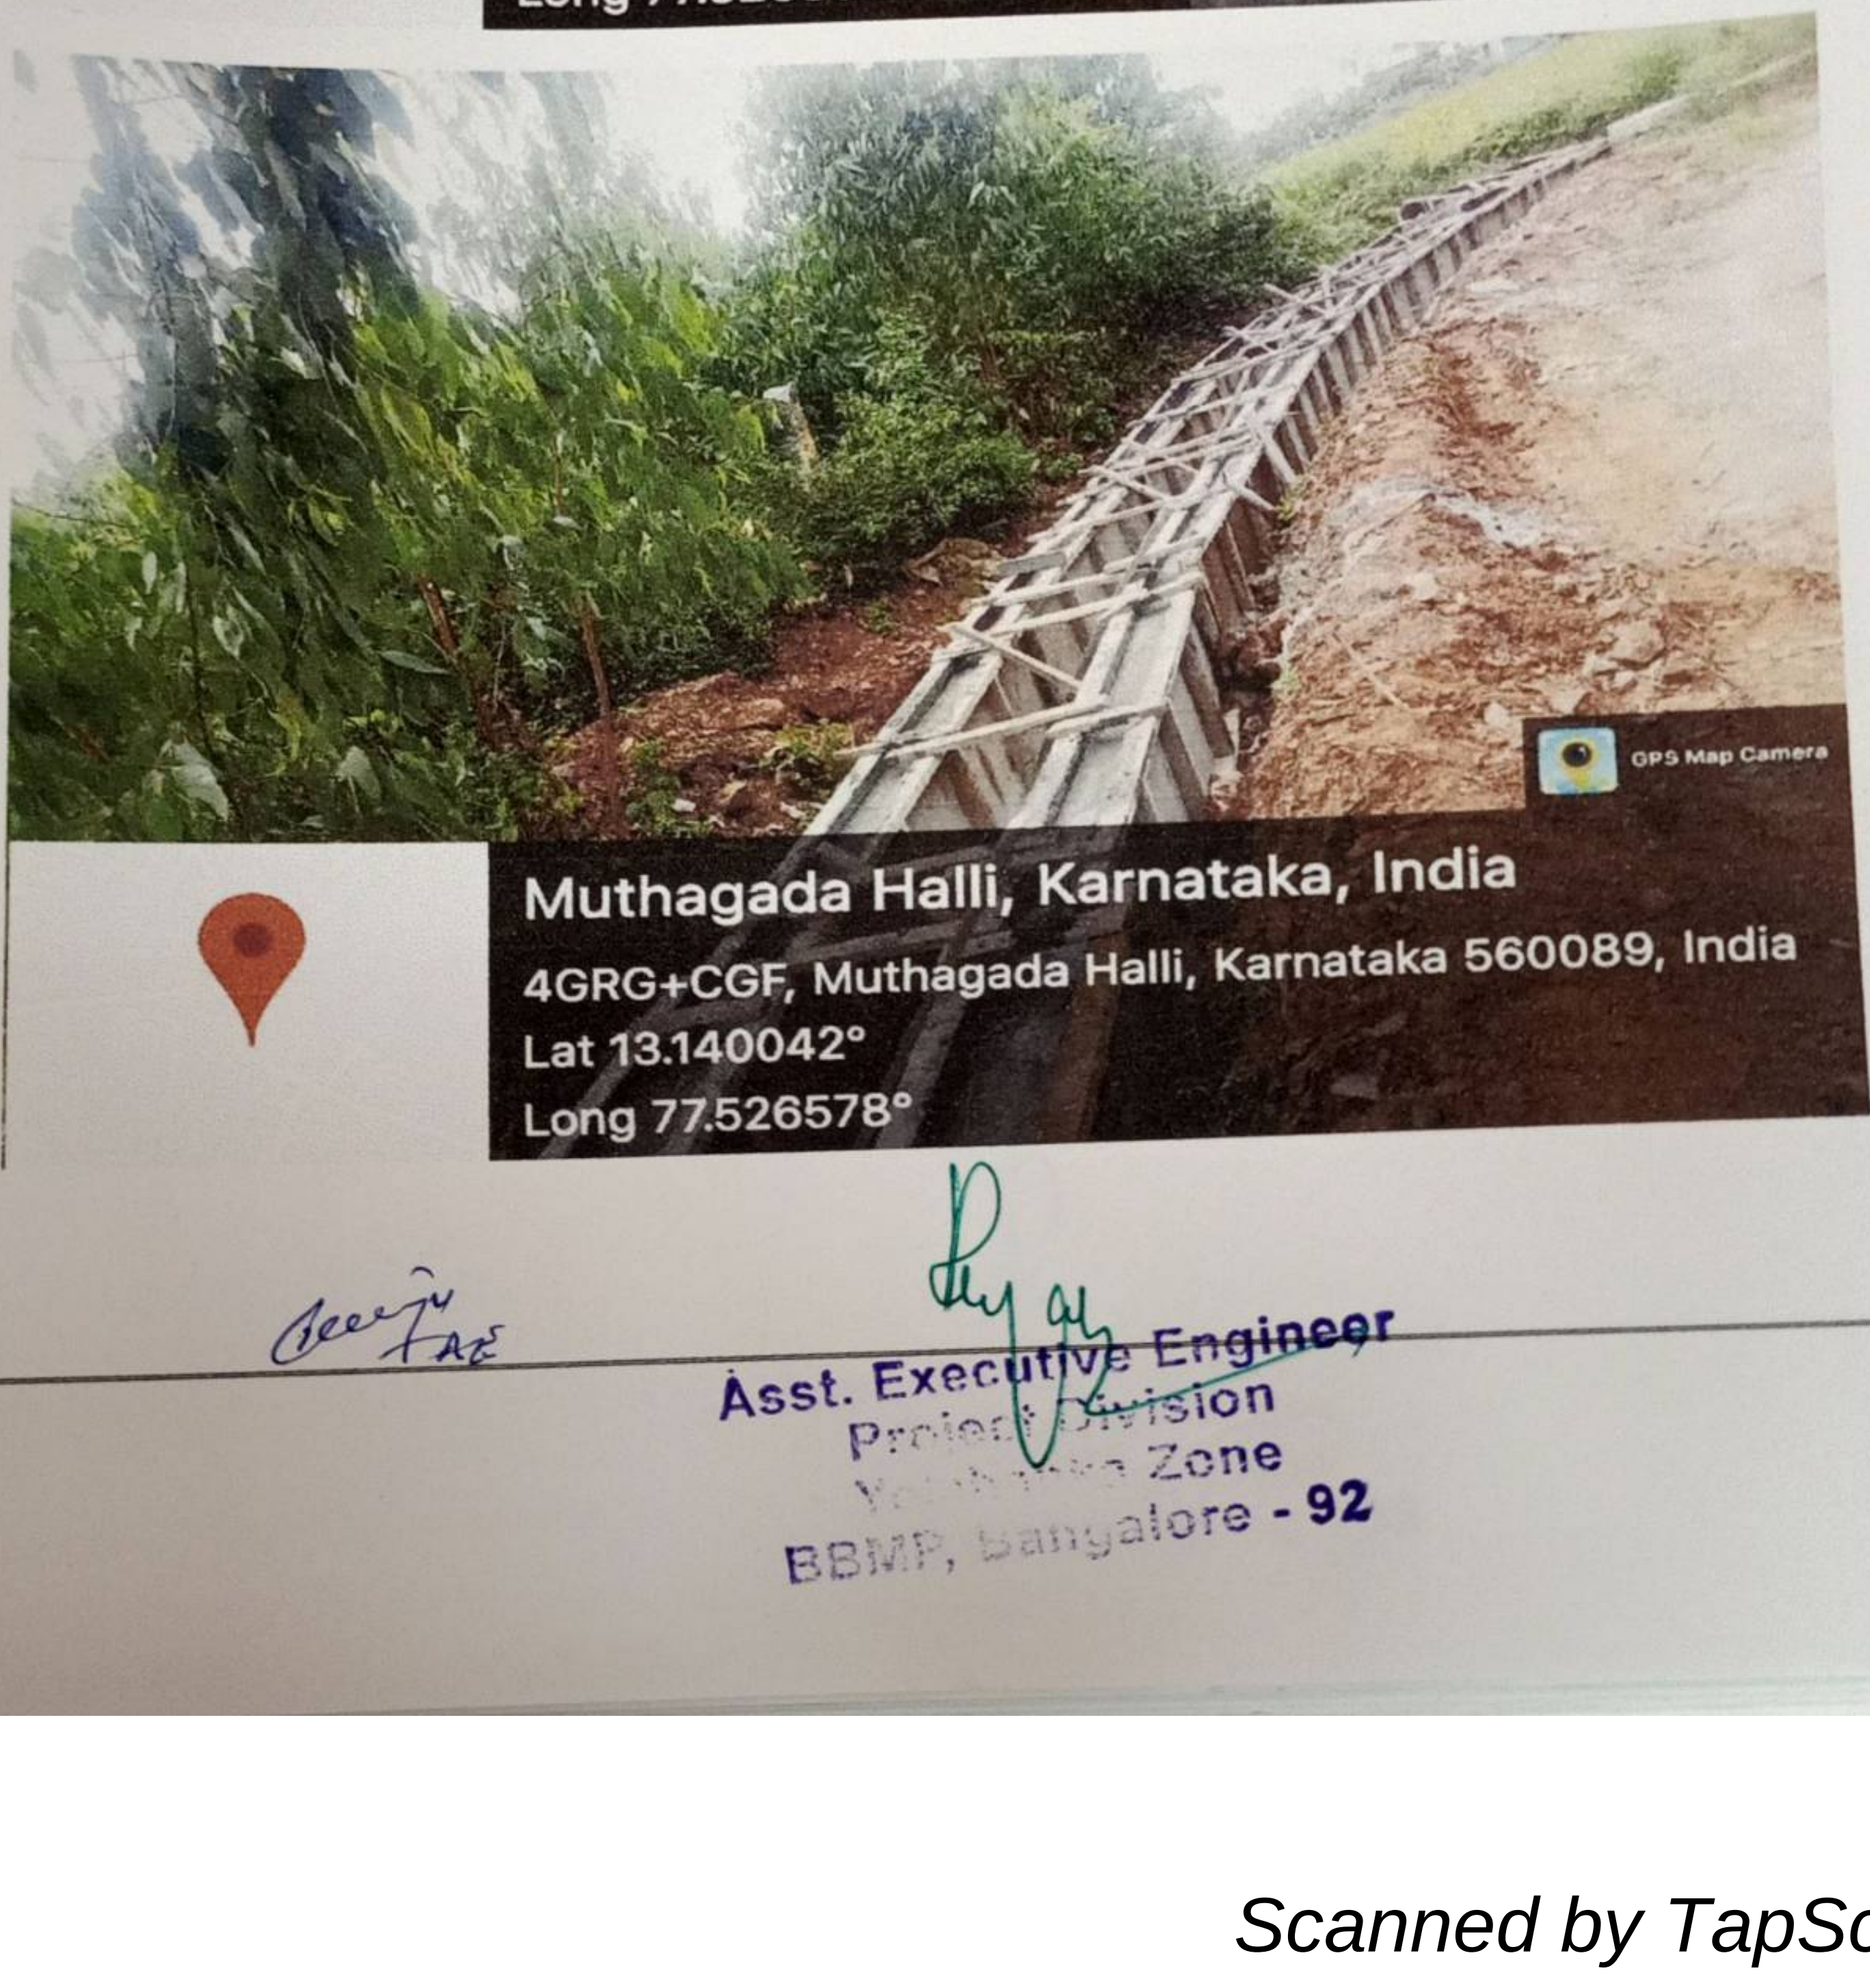

Asst. Executive Engineer
Project Division
Yelahanka Zone
BBMP, Bangalore - 92

Scanned by TapScanner

Name of Work: Development of roads and drains at Kasagattapura, Vaderahalli, Shivakote, Kachohalli, grama Panchayathi Limits and Surrounding areas of Yelahanka Assembly Constituency Under Amrutha Nagrothana Grants (Package No-05)

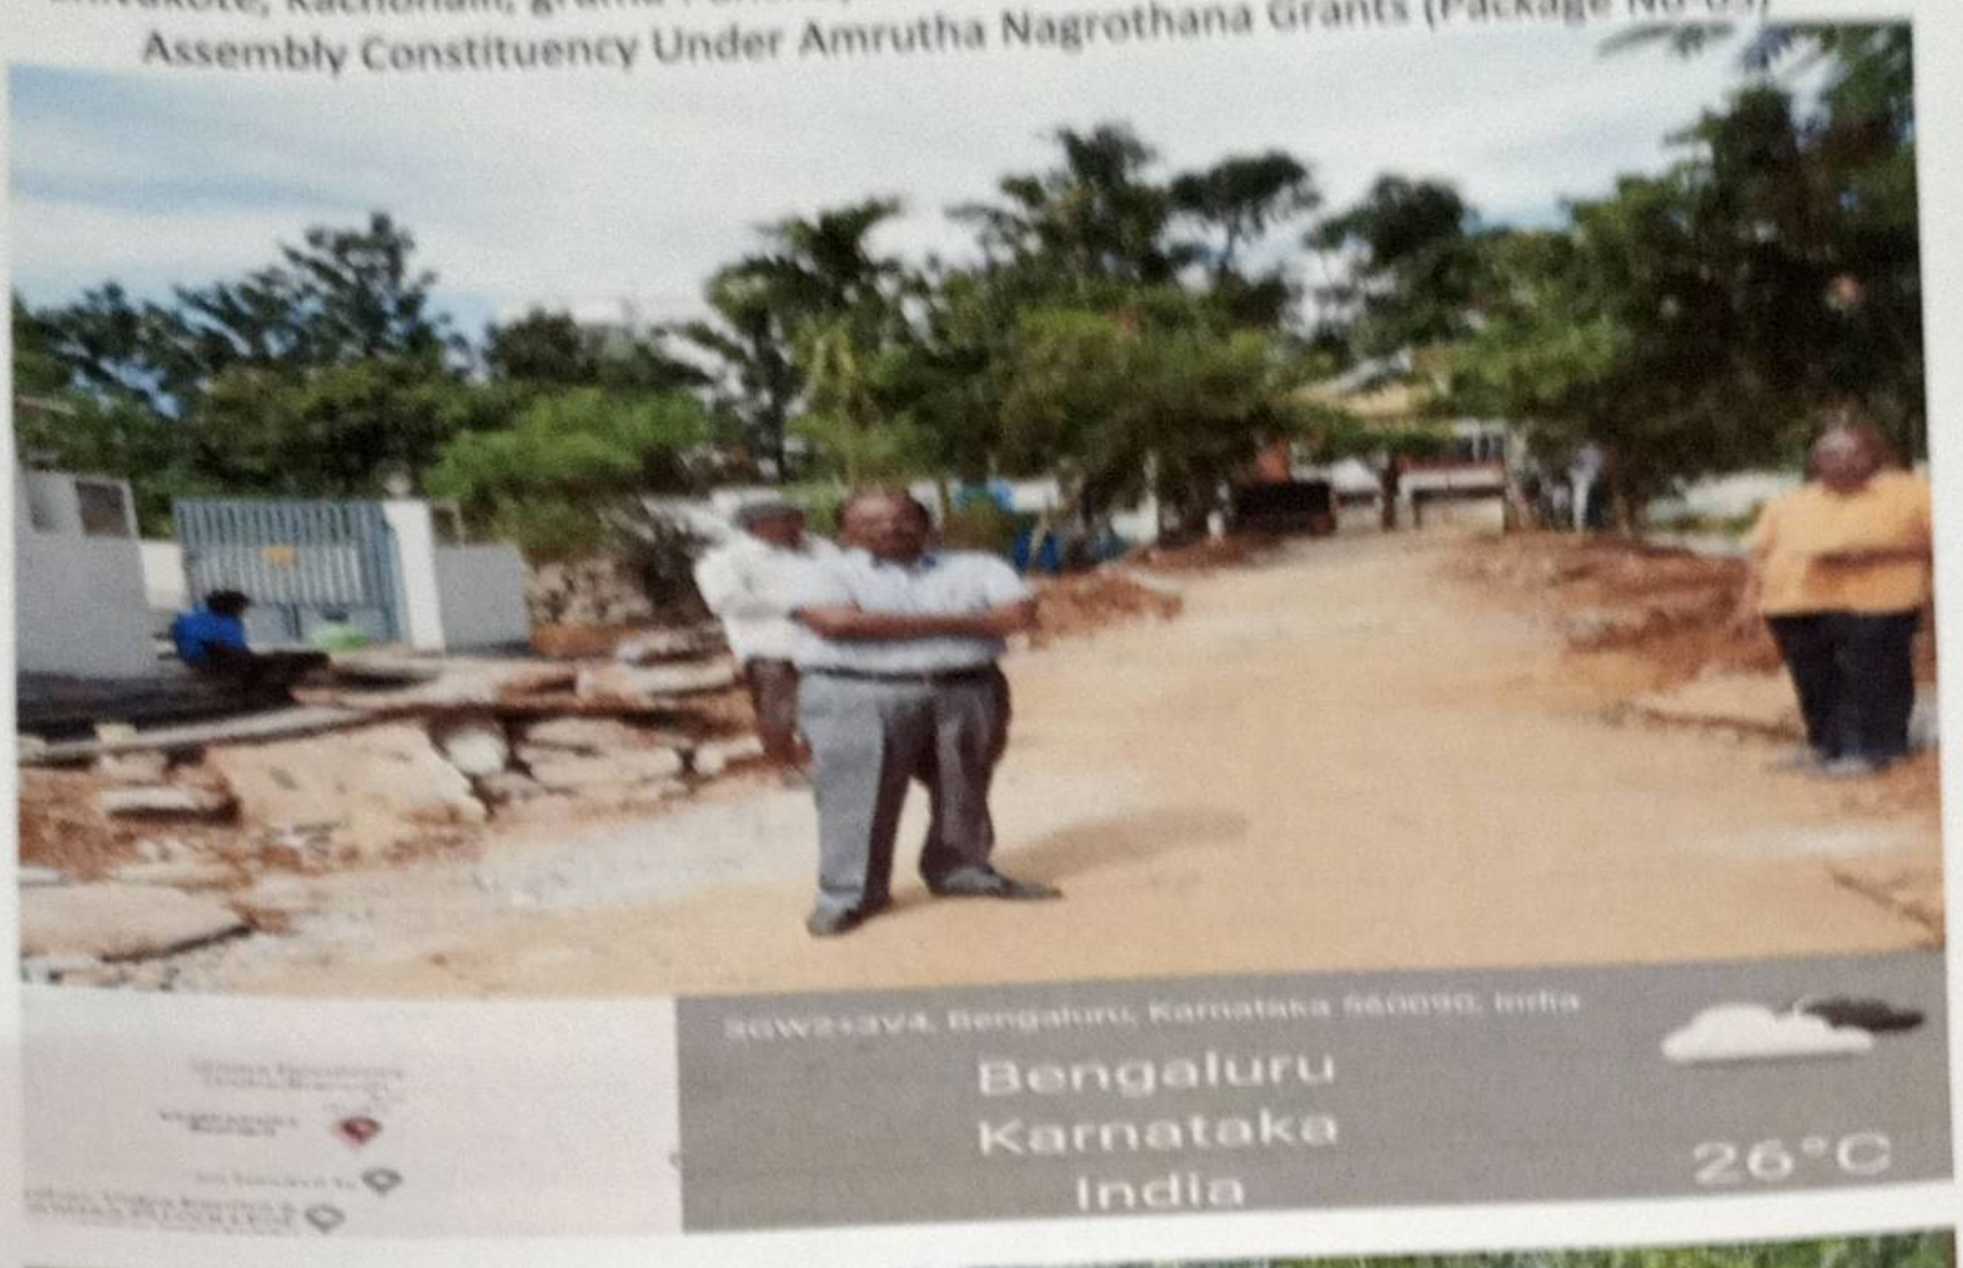

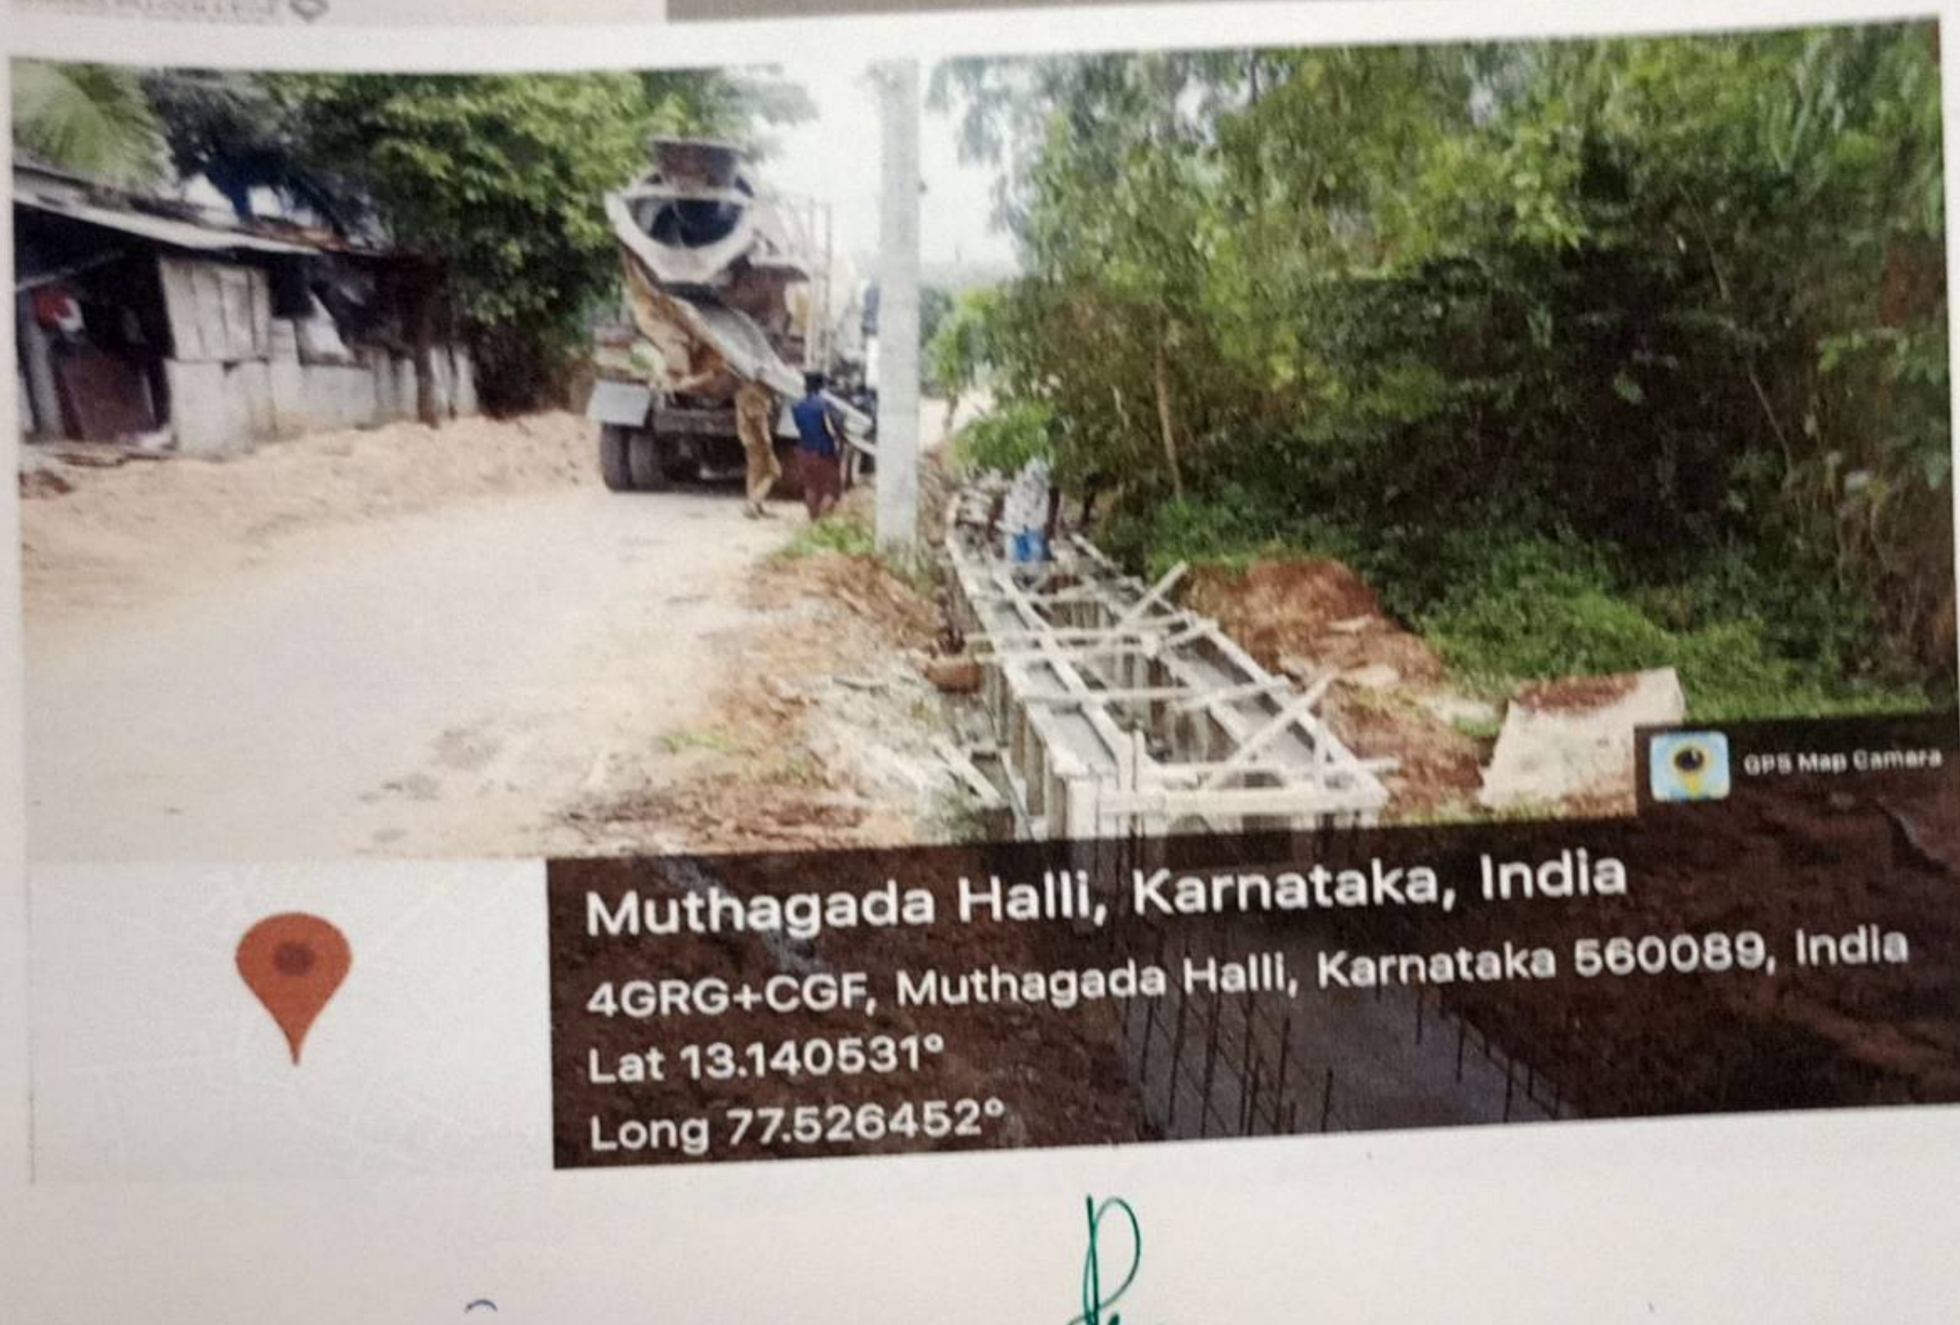

AE

Asst. Executive Engineer
Project Division
Yelahanka Zone
BBMP, Bangalore - 92

Scanned by TapScanner

Name of Work: Development of roads and drains at Kasagattapura, Vaderahalli, Shivakote, Kachohalli, grama Panchayathi Limits and Surrounding areas of Yelahanka Assembly Constituency Under Amrutha Nagrothana Grants (Package No-05)

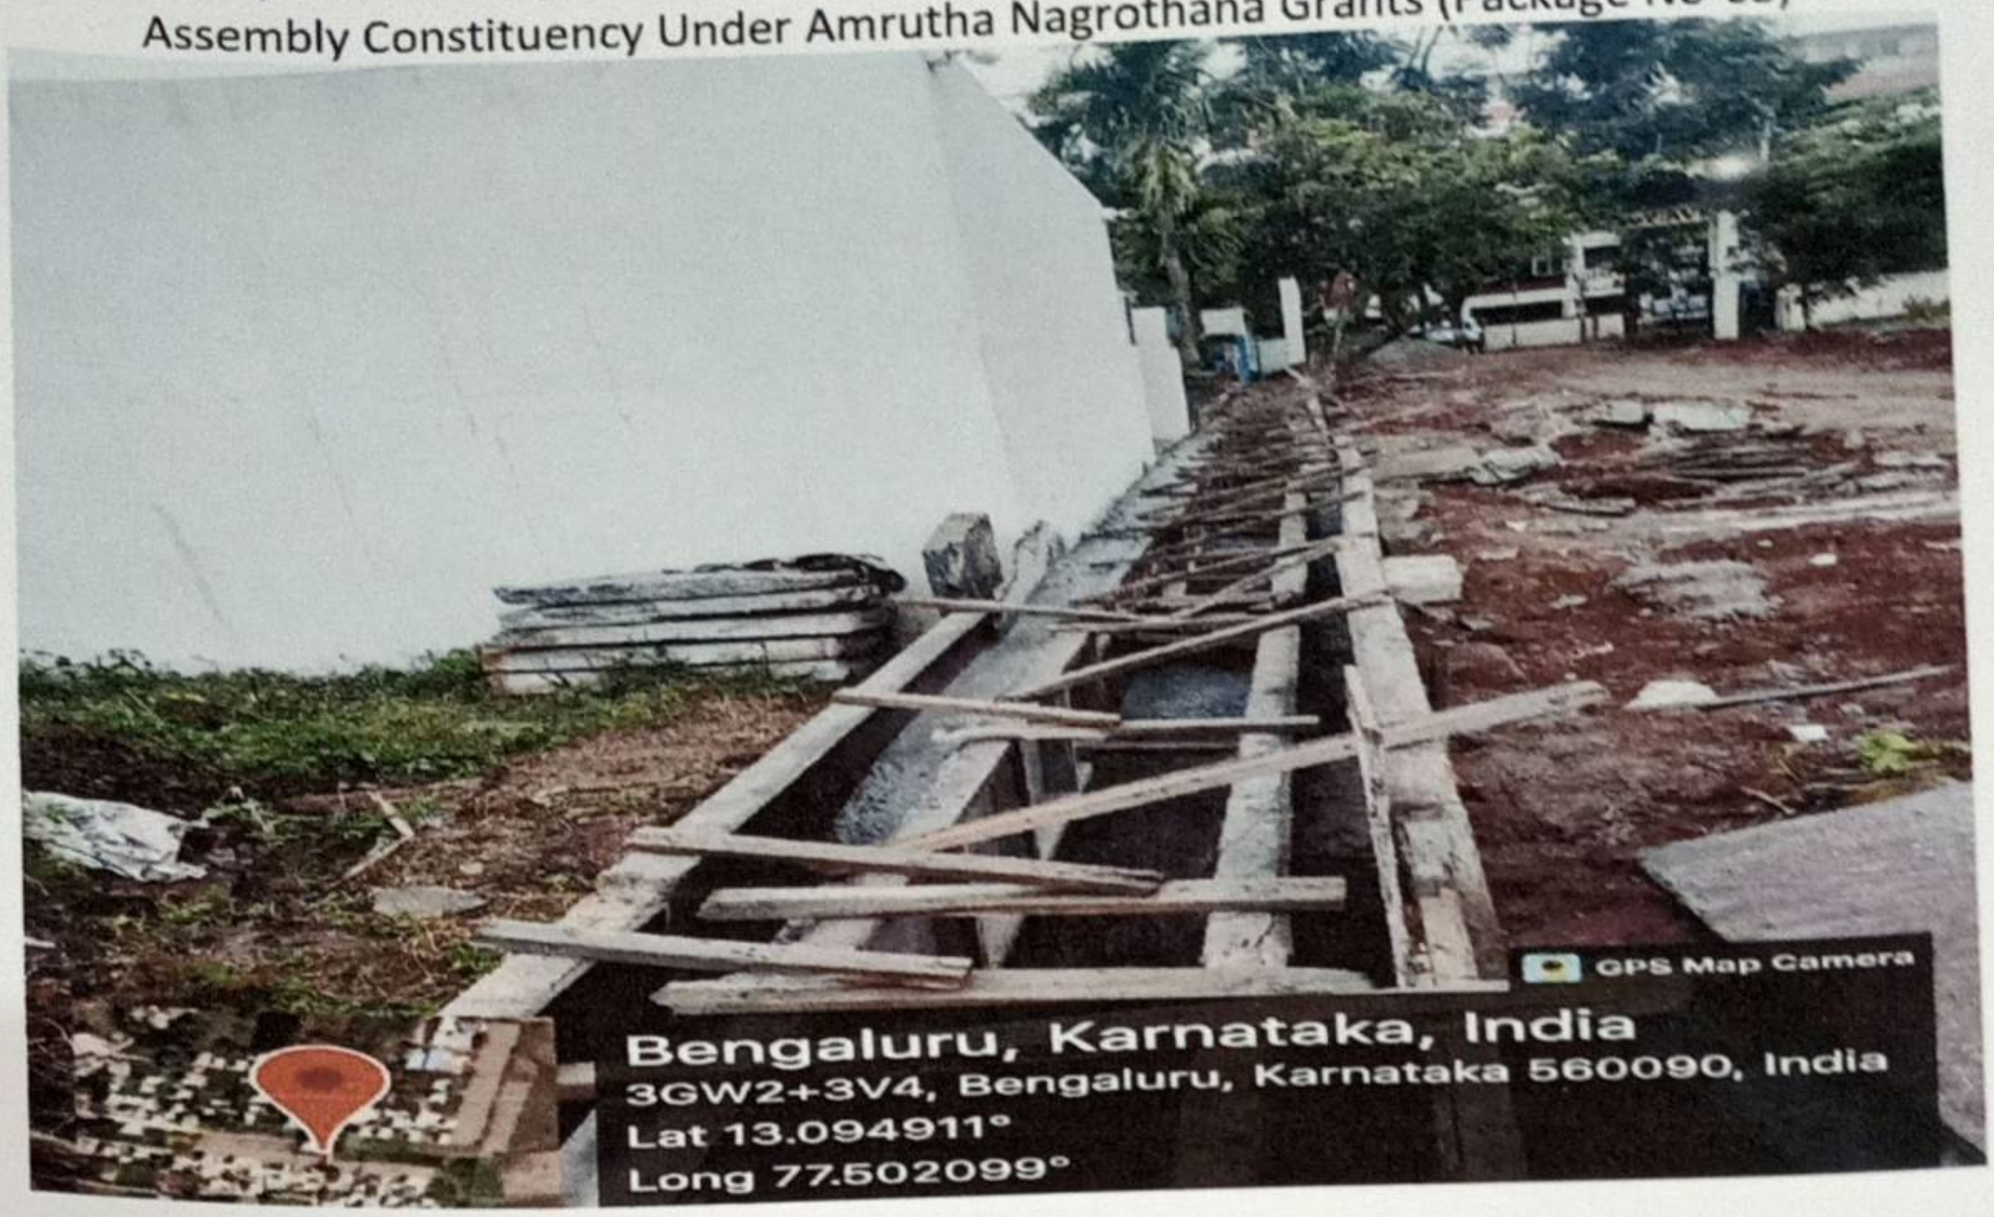

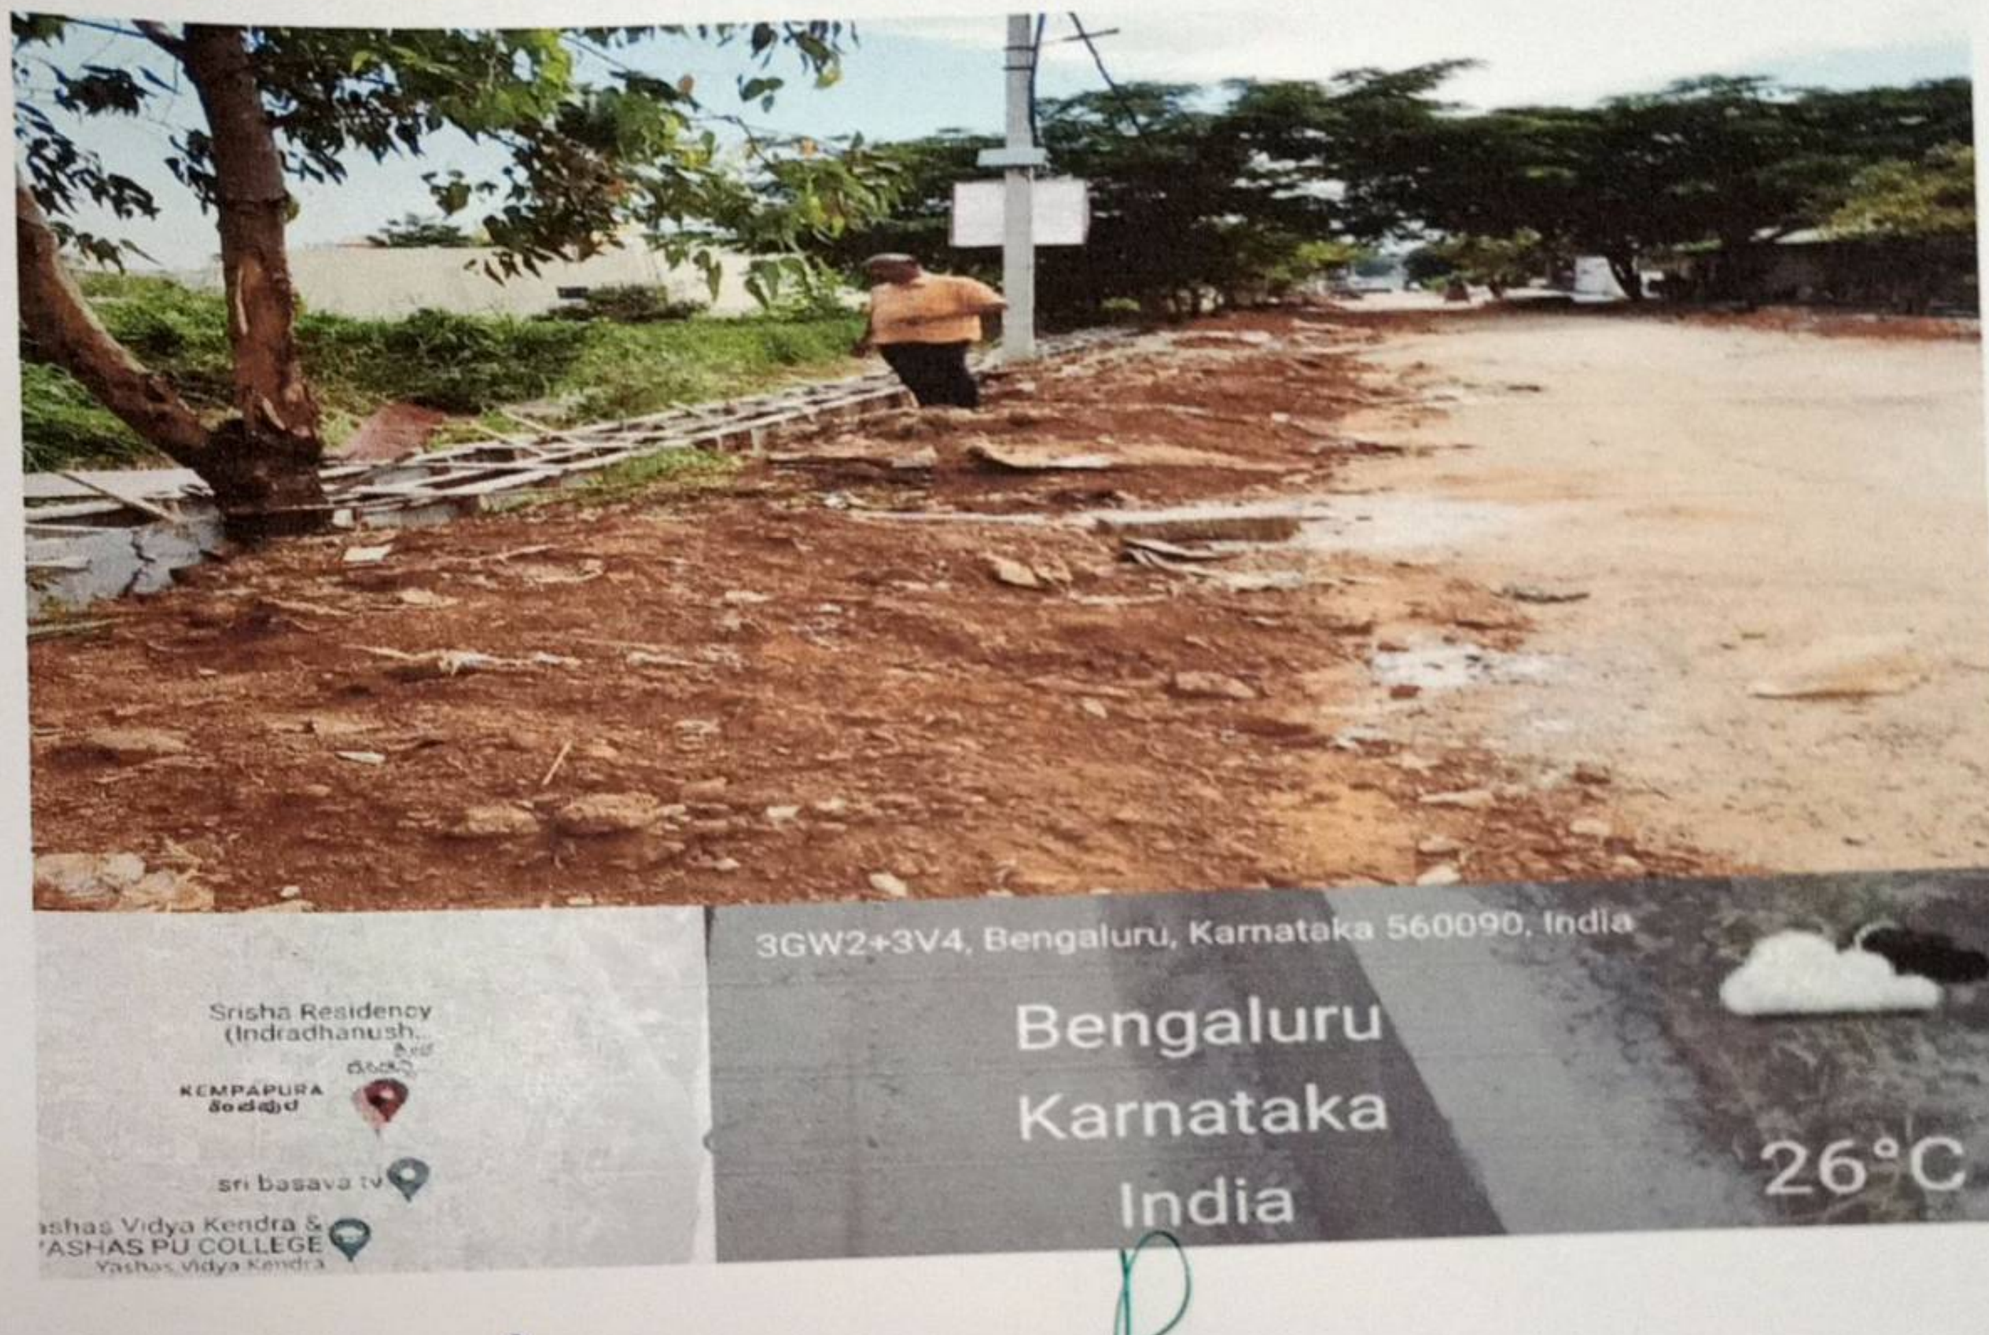

Asst. Executive Engineer
Project Division
Yelahanka Zone
BBMP, Bangalore - 92

Scanned by TapScanner

Name of Work: Development of roads and drains at Kasagattapura, Vaderahalli, Shivakote, Kachohalli, grama Panchayathi Limits and Surrounding areas of Yelahanka Assembly Constituency Under Amrutha Nagrothana Grants (Package No-05)

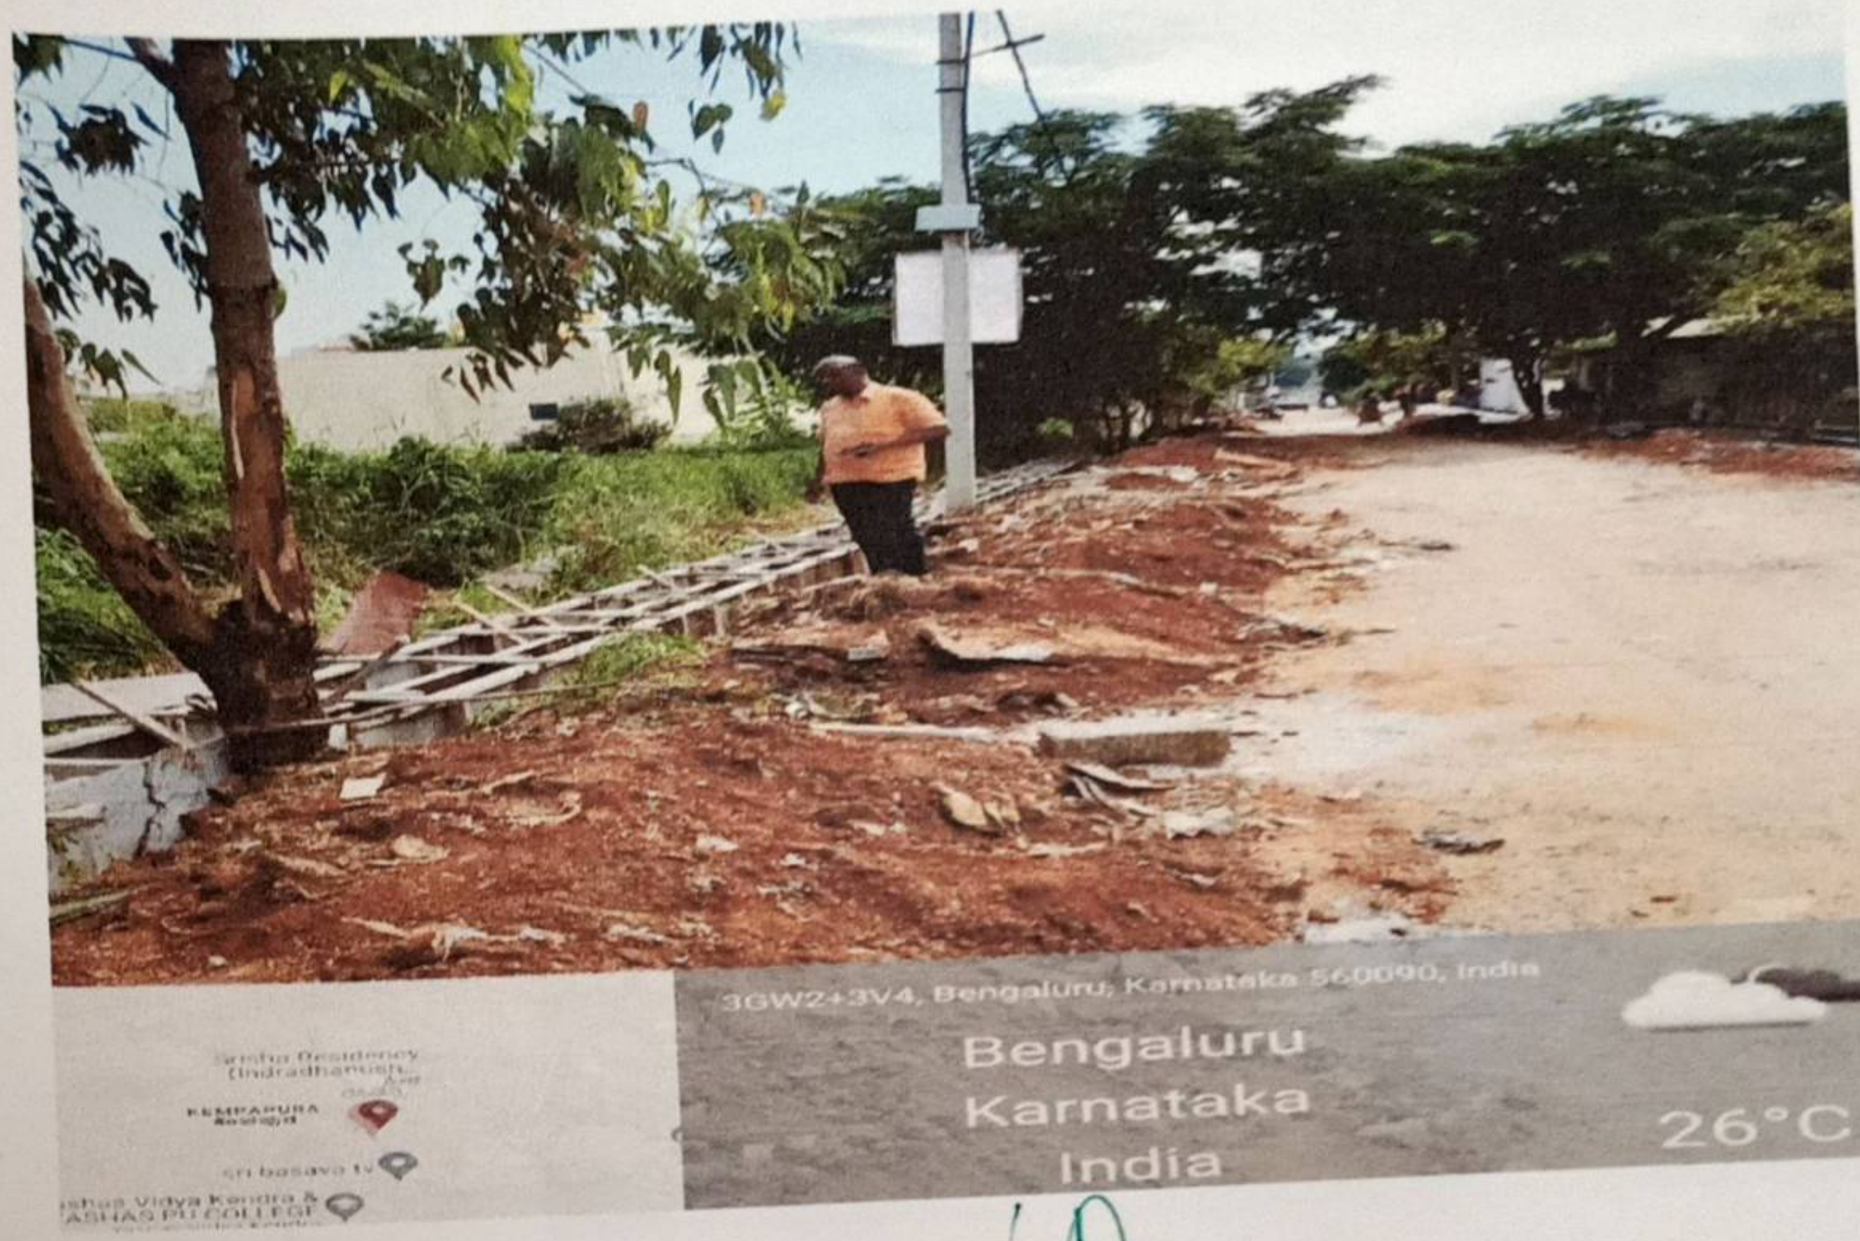

AE

Asst. Executive Engineer
Project Division
Zone
BBMP, Bangalore - 92

Scanned by TapScanner

Name of Work: Development of roads and drains at Kasagattapura, Vaderahalli, Shivakote, Kachohalli, grama Panchayathi Limits and Surrounding areas of Yelahanka Assembly Constituency Under Amrutha Nagrothana Grants (Package No-05)

AE

Asst. Executive Engineer
Project Division
Yelahanka Zone
BBMP, Bangalore - 92

Scanned by TapScanner

Name of Work: Development of roads and drains at Kasagattapura, Vaderahalli, Shivakote, Kachohalli, grama Panchayathi Limits and Surrounding areas of Yelahanka Assembly Constituency Under Amrutha Nagrothana Grants (Package No-05)

Asst. Executive Engineer
Project Division
Yelahanka Zone
BBMP, Bangalore - 92

Scanned by TapScanner

Name of Work: Development of roads and drains at Kasagattapura, Vaderahalli, Shivakote, Kachohalli, grama Panchayathi Limits and Surrounding areas of Yelahanka Assembly Constituency Under Amrutha Nagrothana Grants (Package No-05)

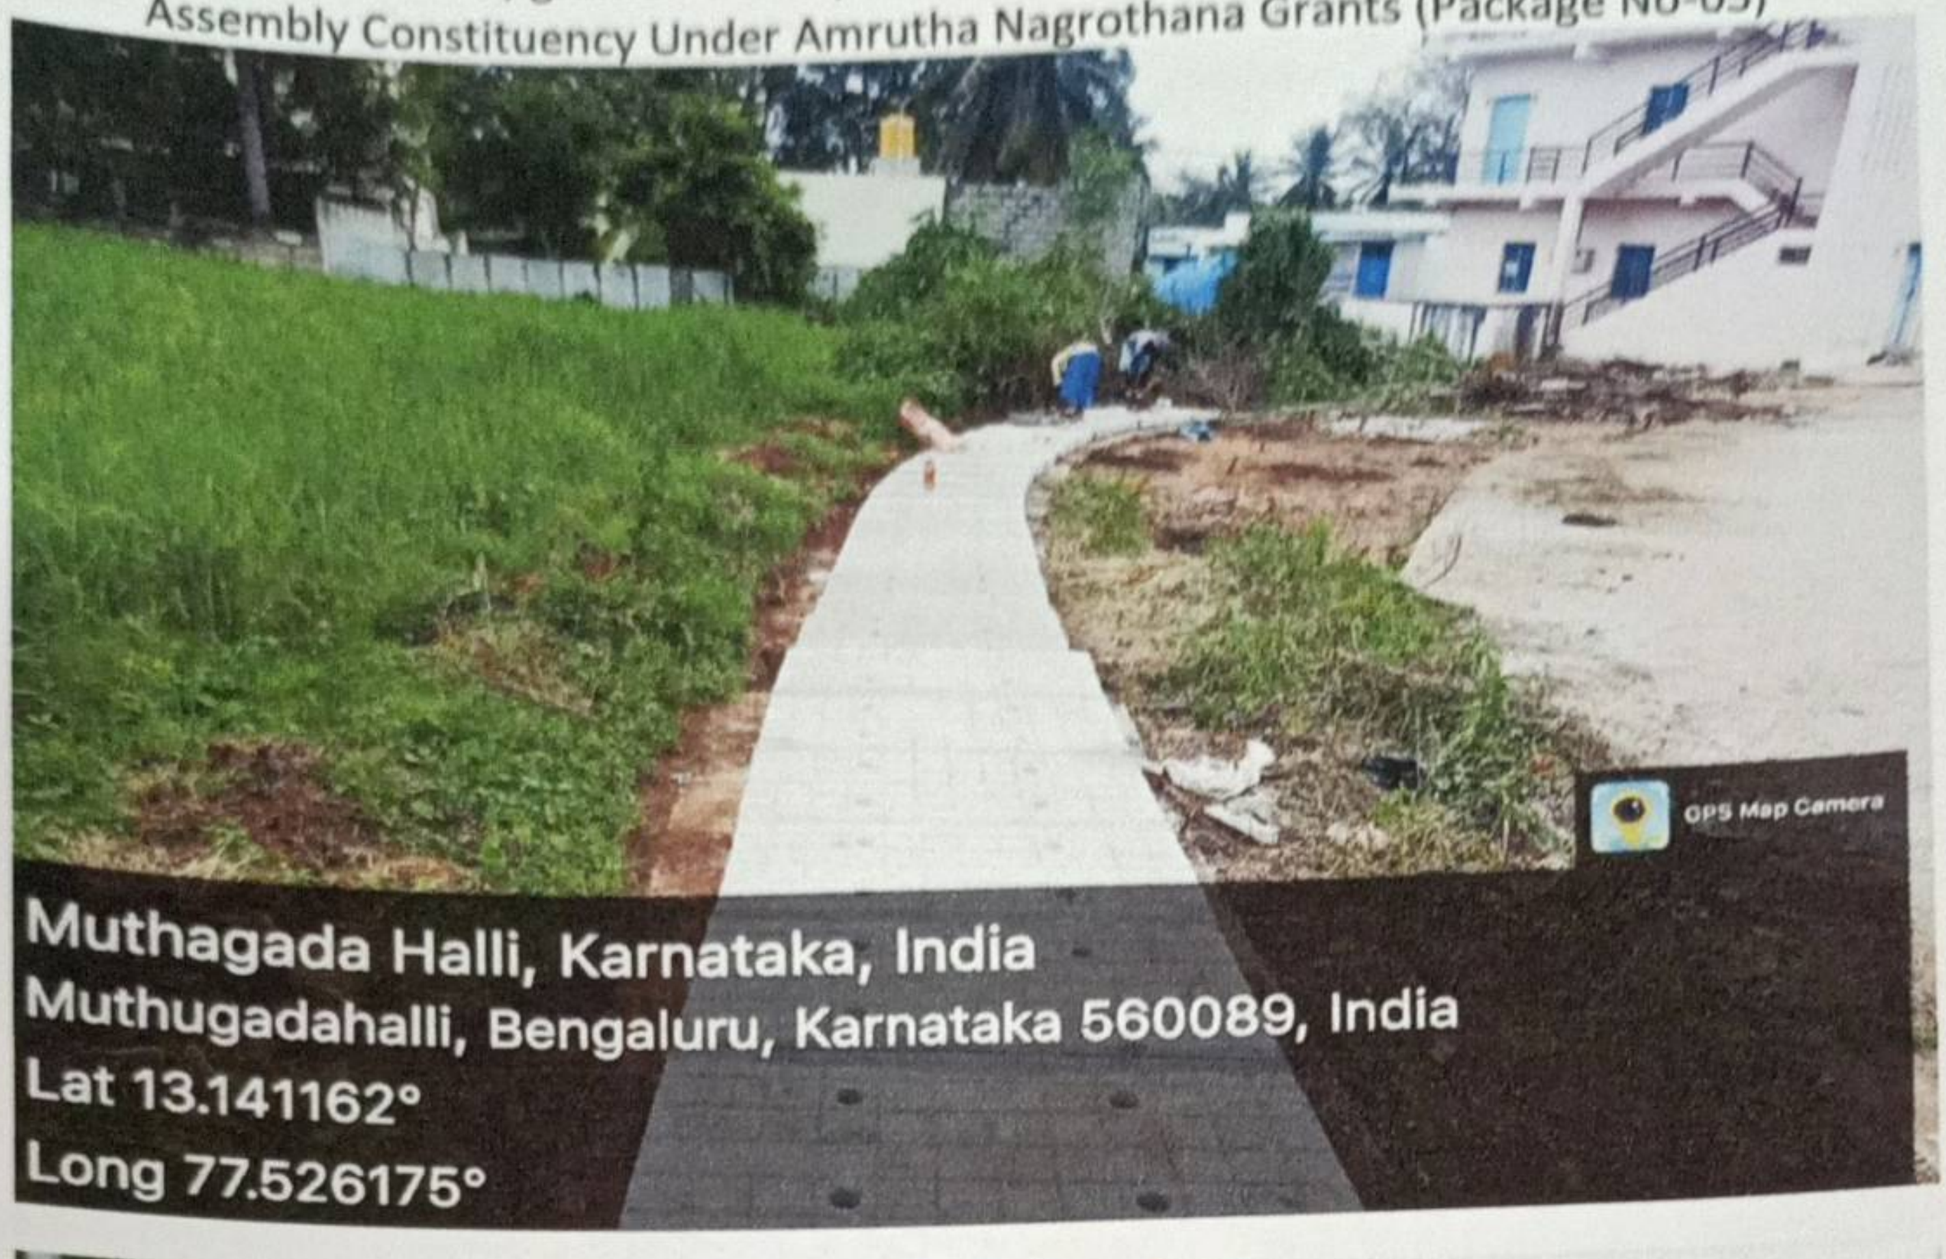

AE

Asst. Executive Engineer
Project Division
Yelahanka Zone
BBMP, Bangalore - 92

Scanned by TapScanner

Name of Work: Development of roads and drains at Kasagattapura, Vaderahalli, Shivakote, Kachohalli, grama Panchayathi Limits and Surrounding areas of Yelahanka Assembly Constituency Under Amrutha Nagrothana Grants (Package No-05)

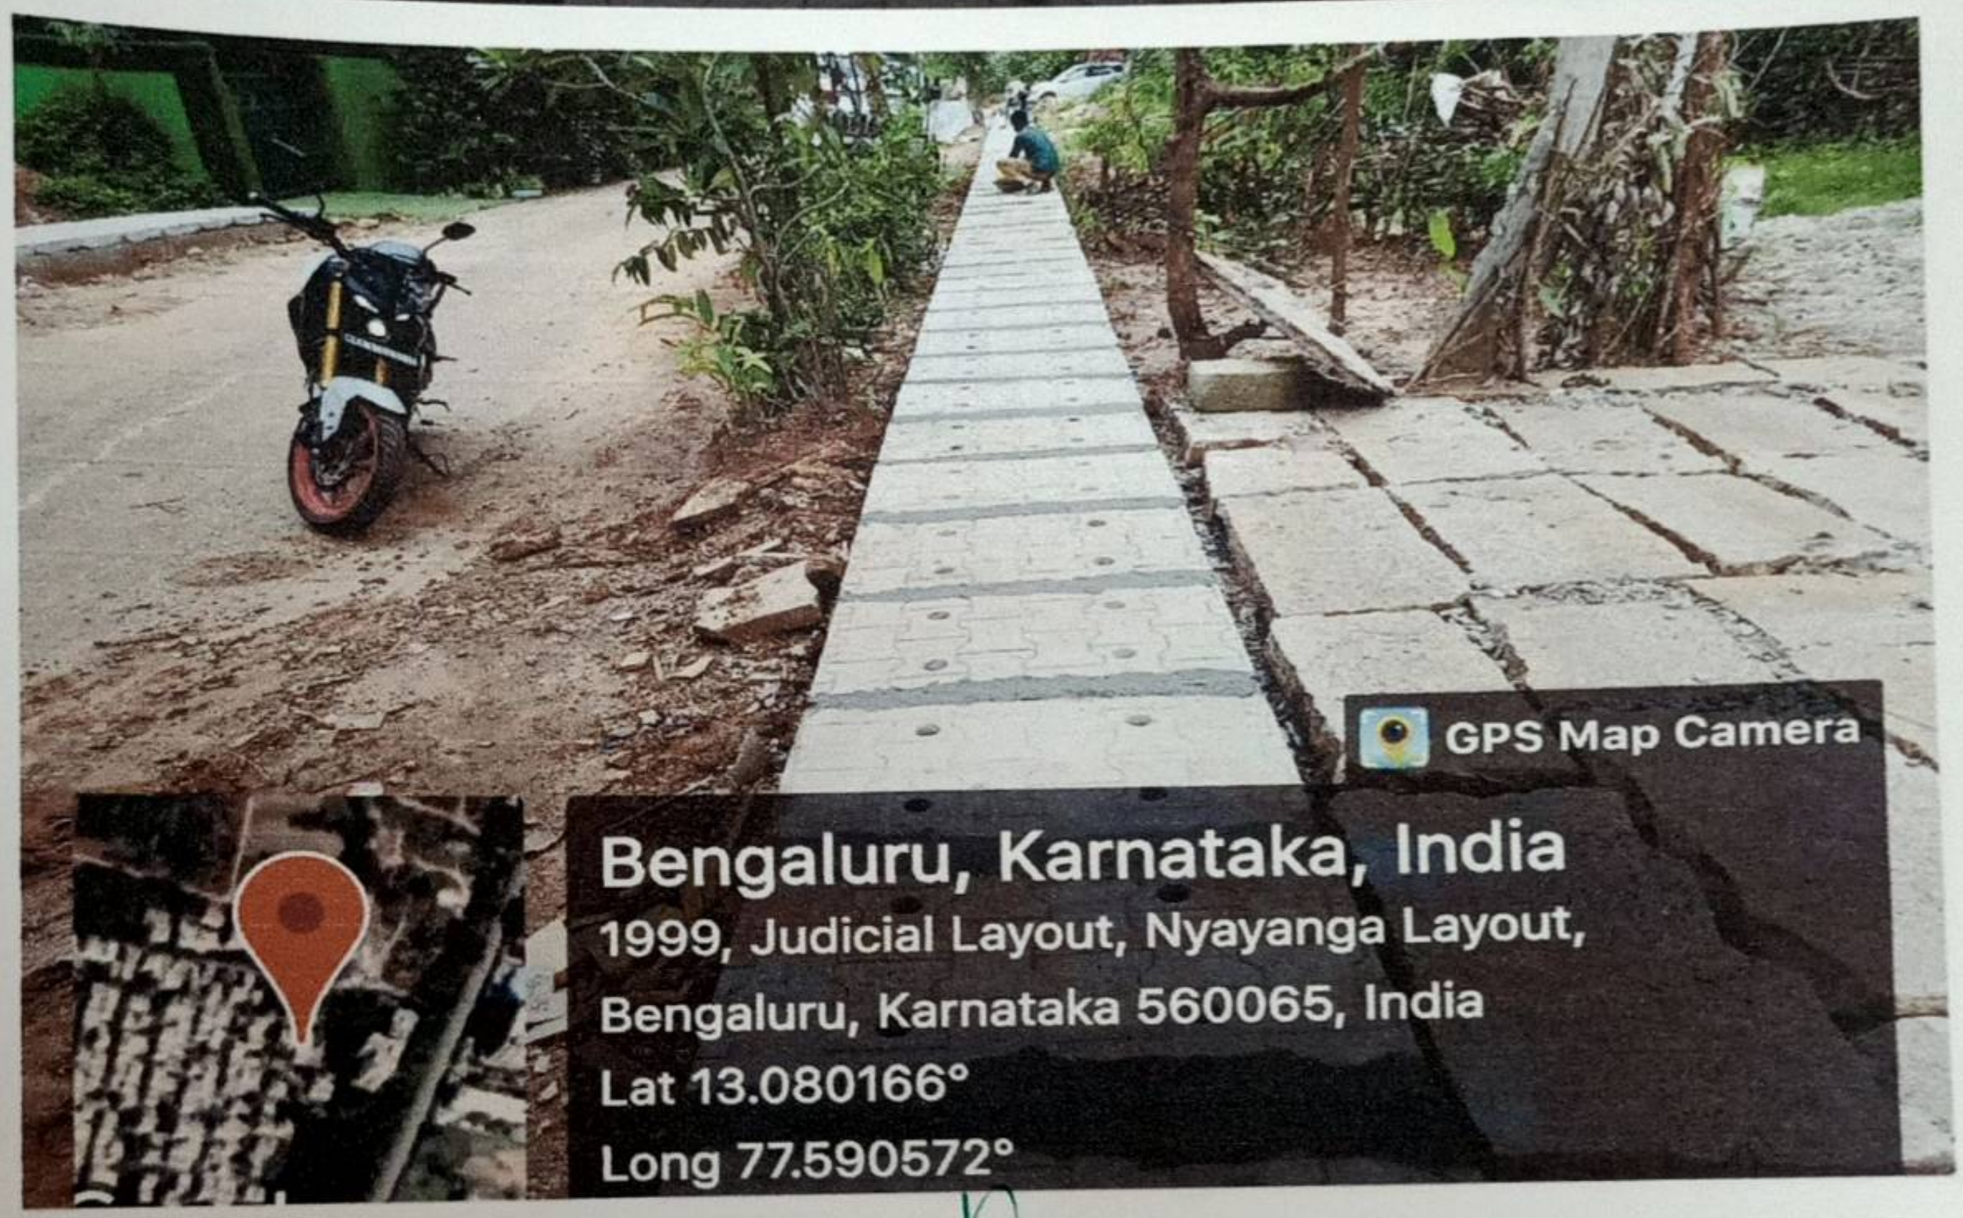

AEE

Asst. Executive Engineer
Project Division
Yelahanka Zone
BBMP, Bangalore - 92

Scanned by TapScanner

Name of Work: Development of roads and drains at Kasagattapura, Vaderahalli, Shivakote, Kachohalli, grama Panchayathi Limits and Surrounding areas of Yelahanka Assembly Constituency Under Amrutha Nagrothana Grants (Package No-05)

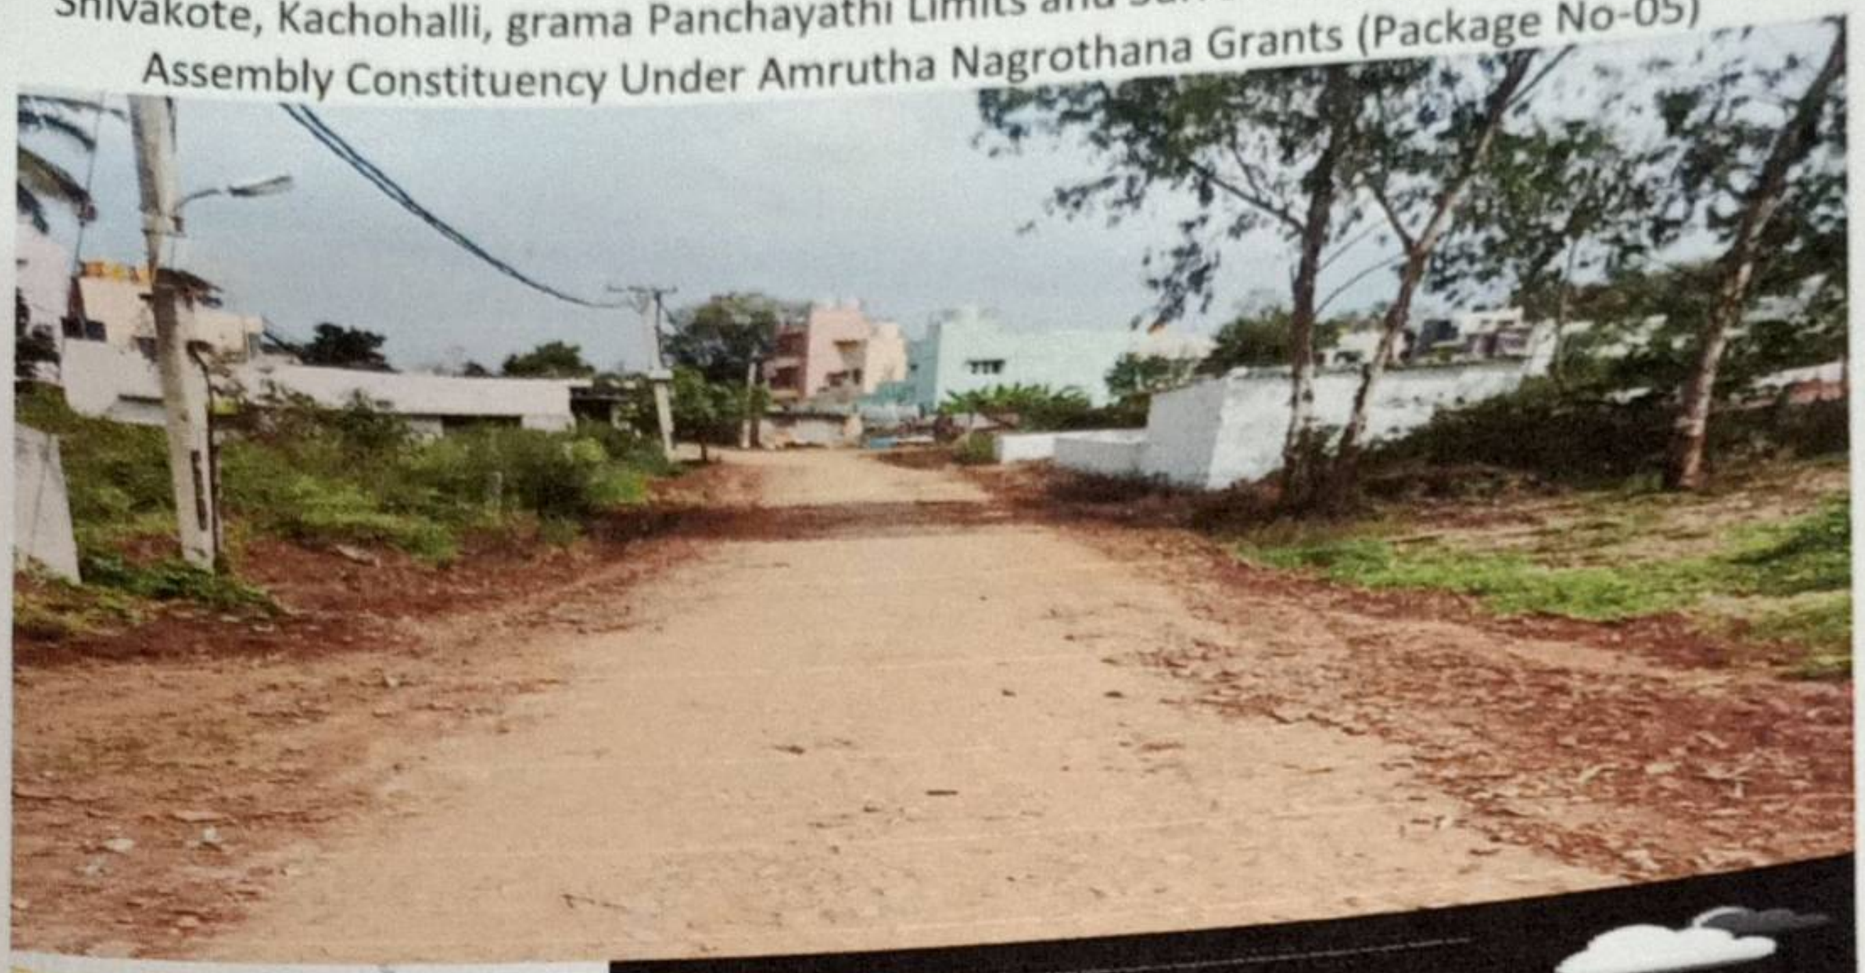

	Decimal	DMS
Latitude	13.09764	13°5'51" N
Longitude	77.484541	77°29'4" E

28°C
82°F

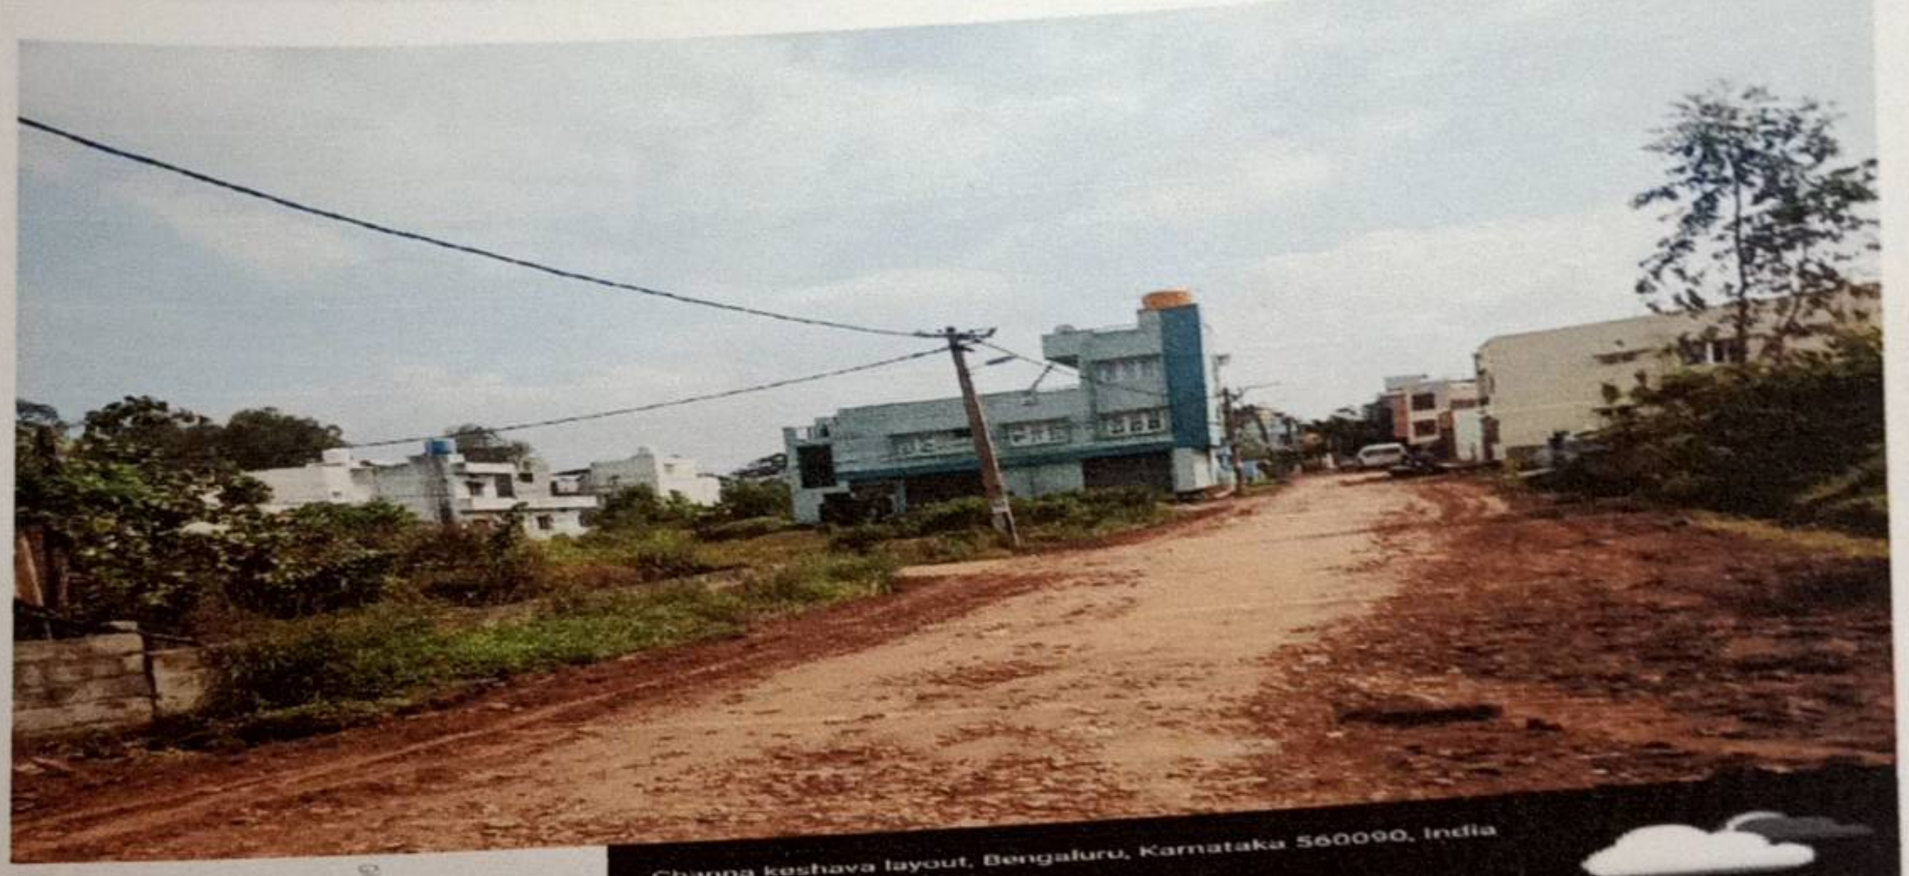

Channa keshava layout, Bengaluru, Karnataka 560090, India

	Decimal	DMS
Latitude	13.098102	13°5'53" N
Longitude	77.484819	77°29'5" E

28°C
82°F

Asst. Executive Engineer
Project Division
Yelahanka Zone
BBMP, Bangalore - 92

Scanned by TapScanner

Name of Work: Development of roads and drains at Kasagattapura, Vaderahalli, Shivakote, Kachohalli, Grama Panchayathi Limits and Surrounding areas of Yelahanka Assembly Constituency Under Amrutha Nagrothana Grants (Package No.05)

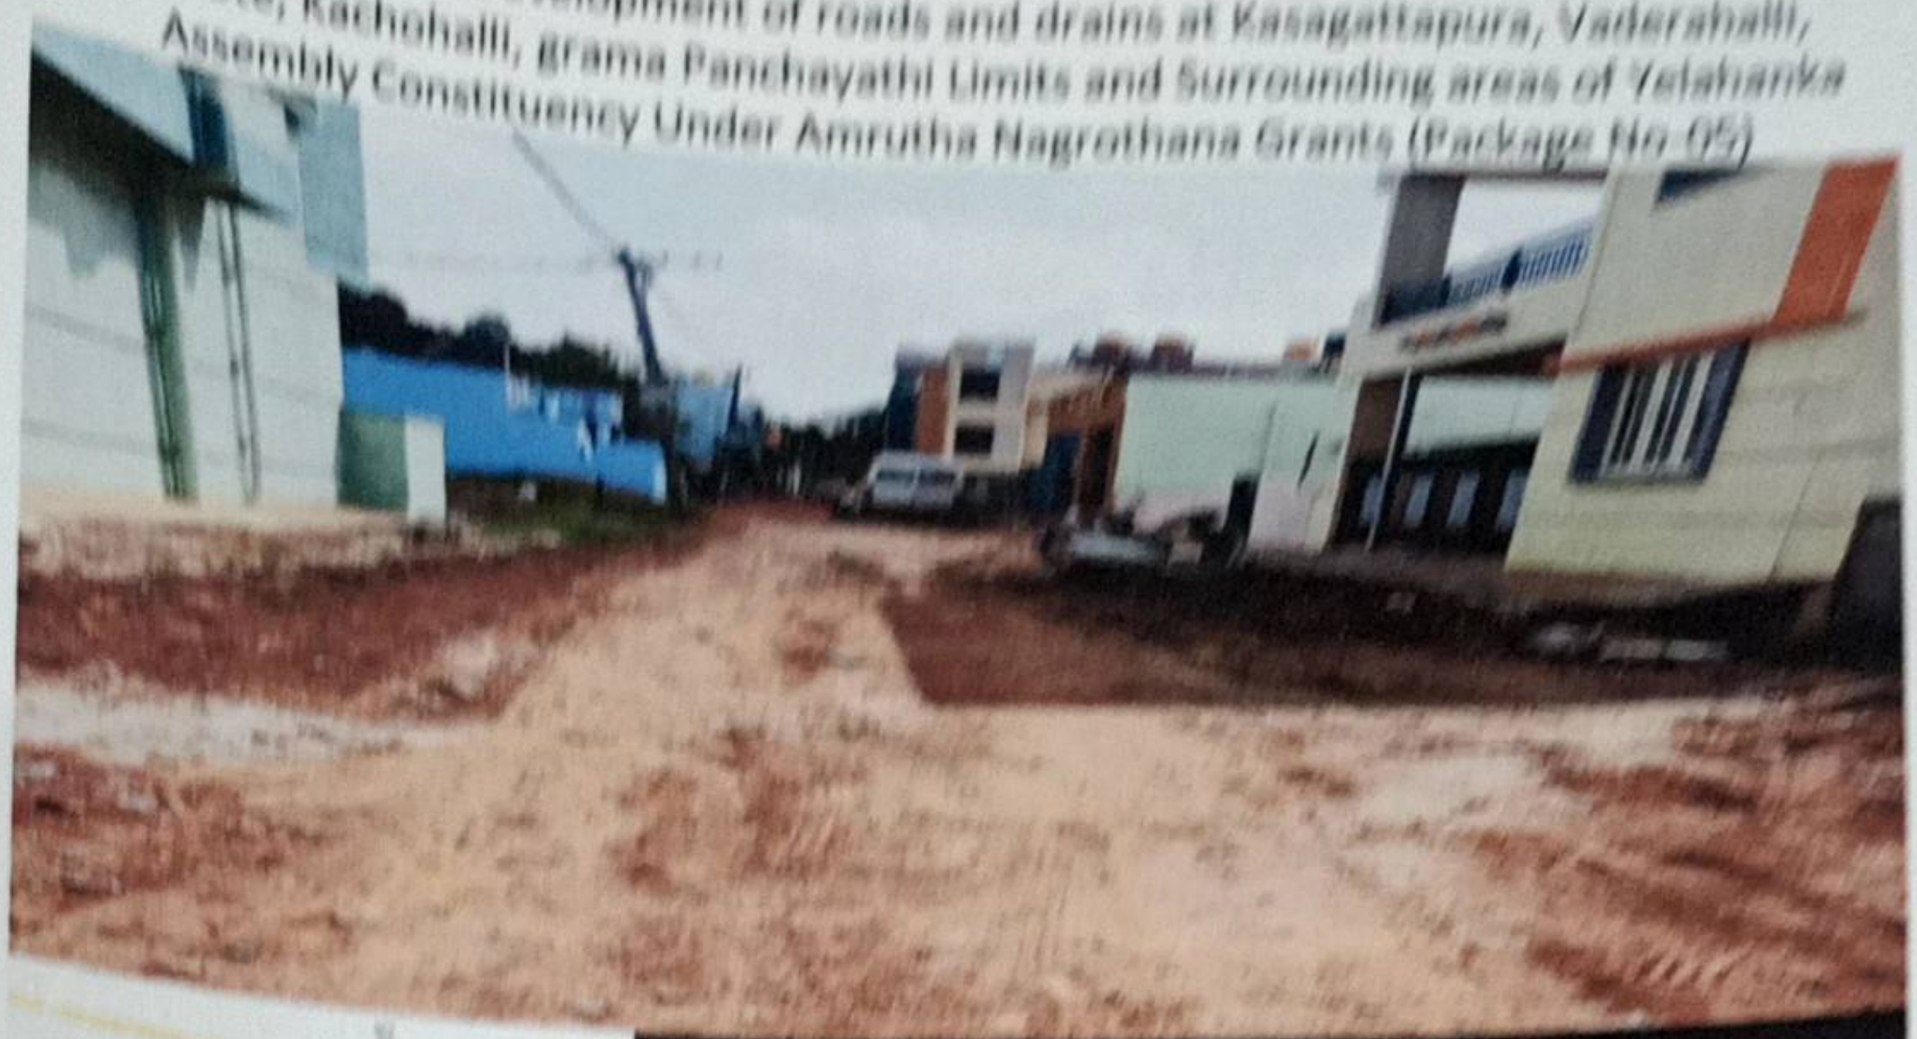

Bhanna keshava layout, Bangaluru, Karnataka 560090, India

	Decimal	DMS	
Latitude	13,098102	13°5'53" N	28°C
Longitude	77,484819	77°29'5" E	82°F

Bhanna keshava layout, Bangaluru, Karnataka 560090, India

	Decimal	DMS	
Latitude	13,098043	13°5'52" N	28°C
Longitude	77,485258	77°29'6" E	82°F

Asst. Executive Engineer
Project Division
Yelahanka Zone
BBMP, Bangalore - 92

Scanned by TapScanner